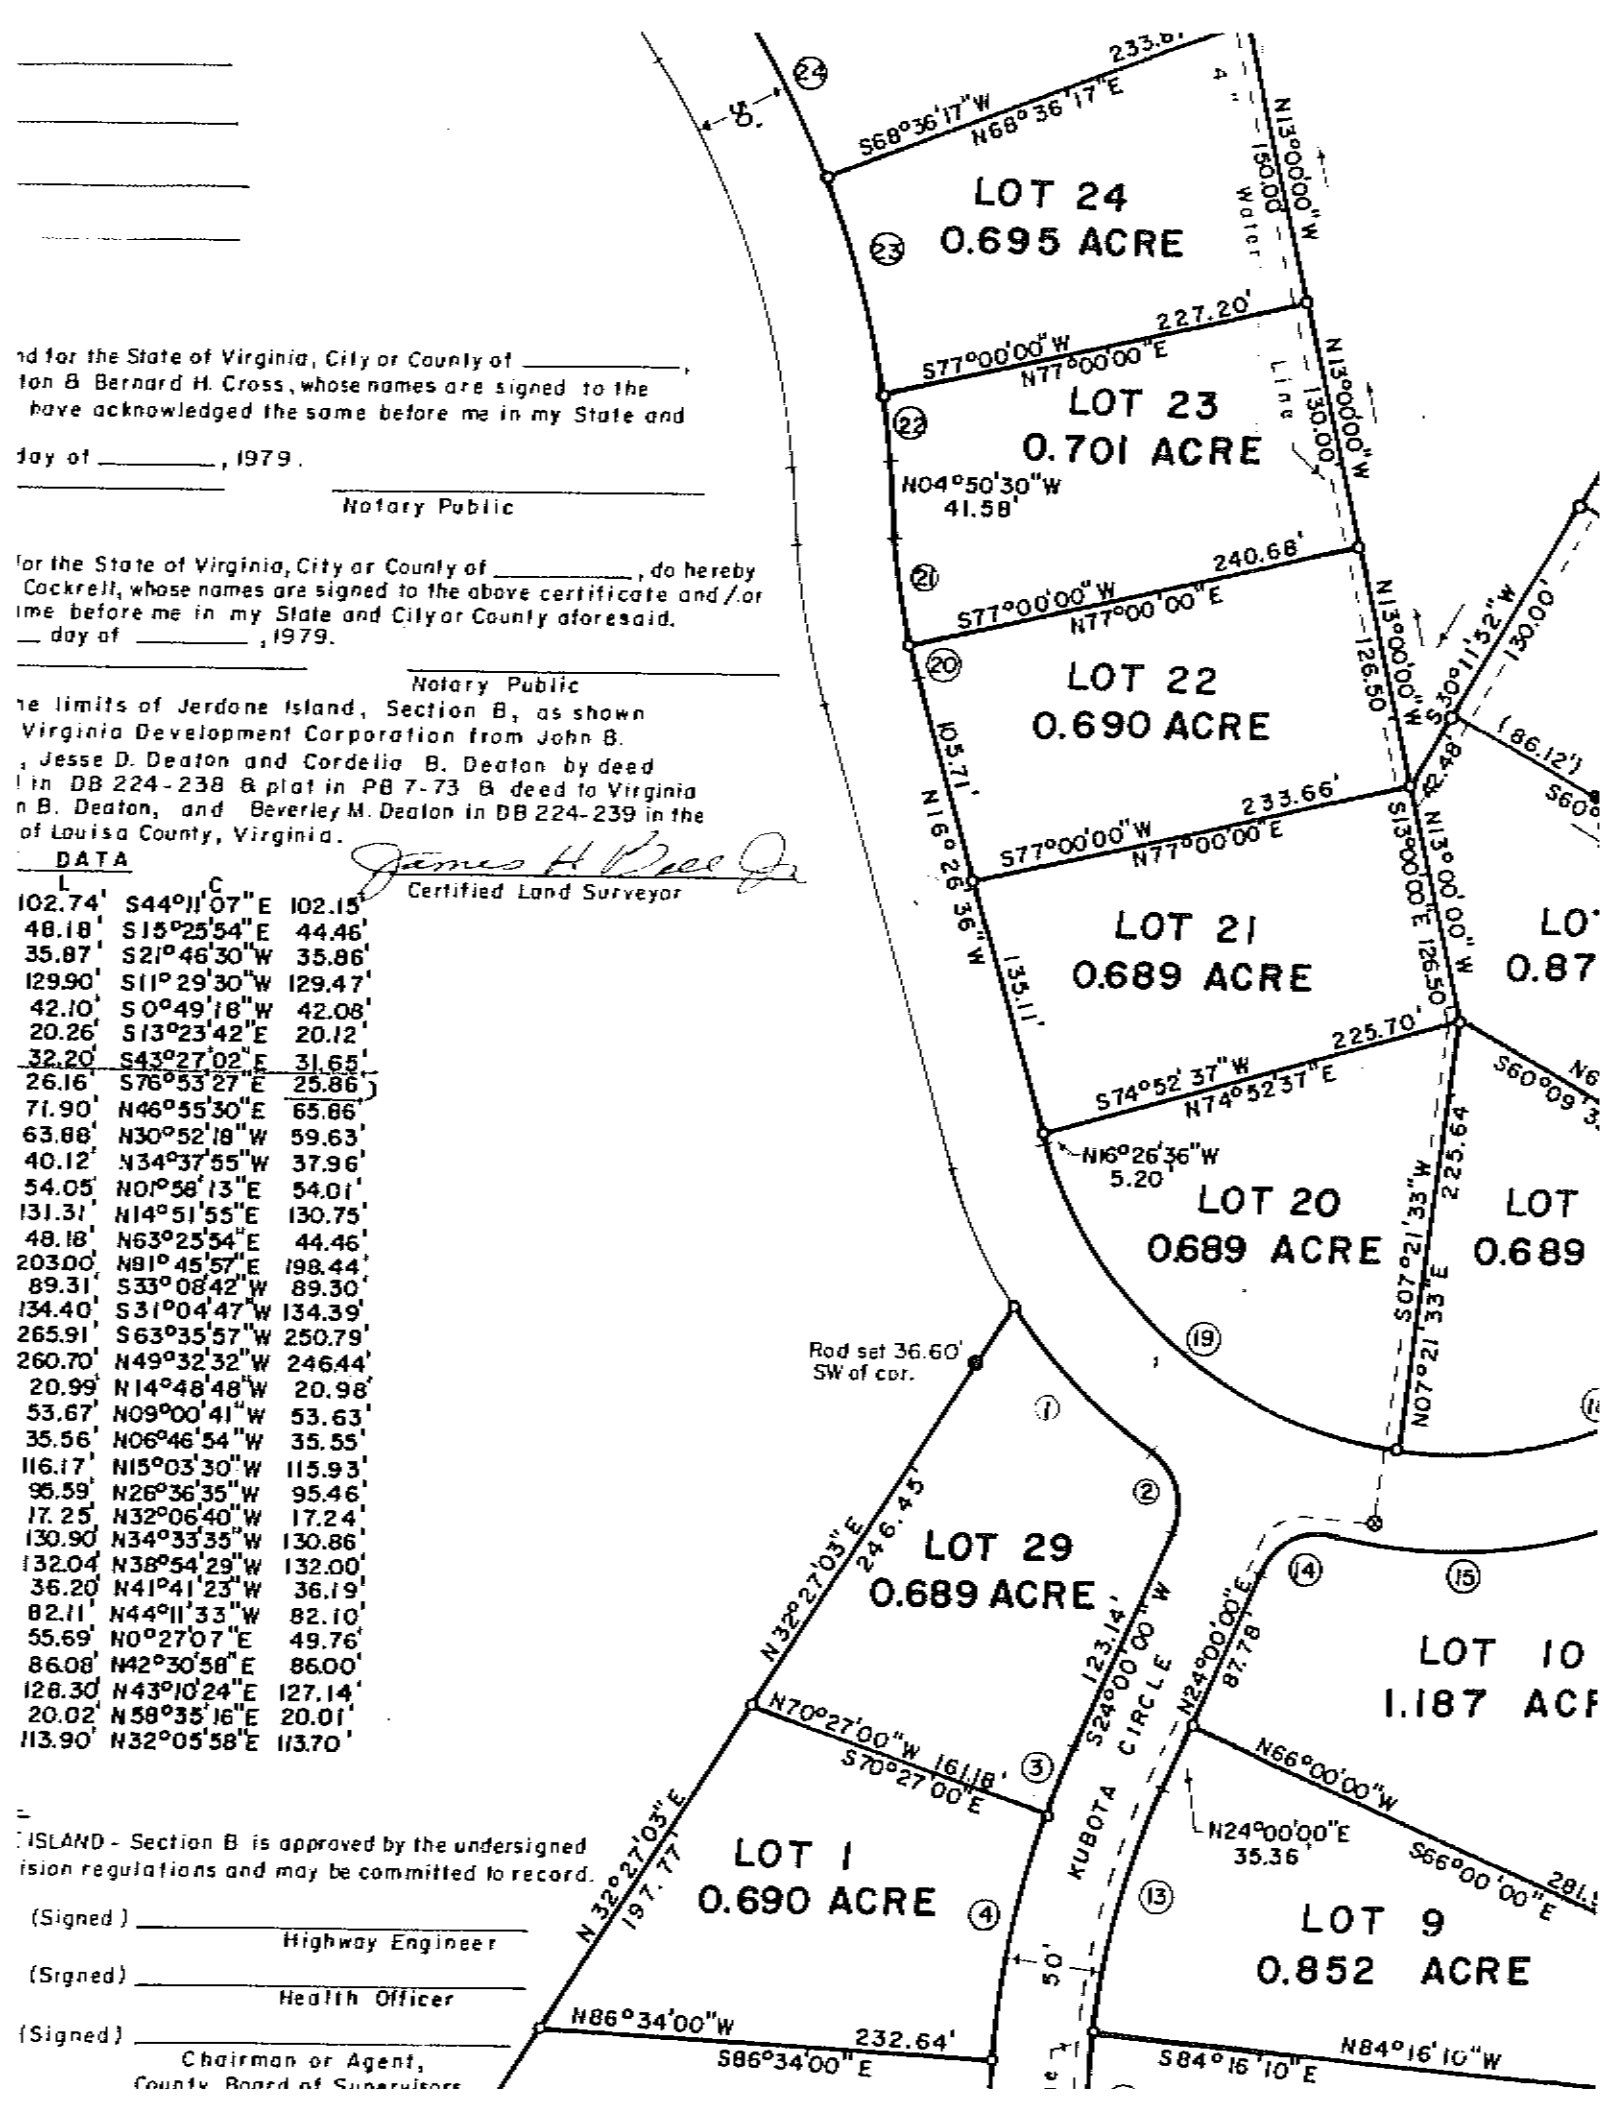

nd for the State of Virginia, City or County of _____,
ton & Bernard H. Cross, whose names are signed to the
have acknowledged the same before me in my State and

day of _____, 1979.

_____
Notary Public

for the State of Virginia, City or County of _____, do hereby
Cockrell, whose names are signed to the above certificate and/or
ime before me in my State and City or County aforesaid.
_ day of _____, 1979.

_____
Notary Public

ne limits of Jerdone Island, Section B, as shown
Virginia Development Corporation from John B.
, Jesse D. Deaton and Cordelia B. Deaton by deed
l in DB 224-238 & plat in PB 7-73 & deed to Virginia
n B. Deaton, and Beverley M. Deaton in DB 224-239 in the
of Louisa County, Virginia.

James H. Rice Jr.
Certified Land Surveyor

DATA

L	C	
102.74'	S44°11'07"E	102.15'
48.18'	S15°25'54"E	44.46'
35.87'	S21°46'30"W	35.86'
129.90'	S11°29'30"W	129.47'
42.10'	S0°49'18"W	42.08'
20.26'	S13°23'42"E	20.12'
32.20'	S43°27'02"E	31.65'
26.16'	S76°53'27"E	25.86'
71.90'	N46°55'30"E	65.86'
63.88'	N30°52'18"W	59.63'
40.12'	N34°37'55"W	37.96'
54.05'	N01°58'13"E	54.01'
131.31'	N14°51'55"E	130.75'
48.18'	N63°25'54"E	44.46'
203.00'	N81°45'57"E	198.44'
89.31'	S33°08'42"W	89.30'
134.40'	S31°04'47"W	134.39'
265.91'	S63°35'57"W	250.79'
260.70'	N49°32'32"W	246.44'
20.99'	N14°48'48"W	20.98'
53.67'	N09°00'41"W	53.63'
35.56'	N06°46'54"W	35.55'
116.17'	N15°03'30"W	115.93'
95.59'	N26°36'35"W	95.46'
17.25'	N32°06'40"W	17.24'
130.90'	N34°33'35"W	130.86'
132.04'	N38°54'29"W	132.00'
36.20'	N41°41'23"W	36.19'
82.11'	N44°11'33"W	82.10'
55.69'	N0°27'07"E	49.76'
86.08'	N42°30'58"E	86.00'
128.30'	N43°10'24"E	127.14'
20.02'	N59°35'16"E	20.01'
113.90'	N32°05'58"E	113.70'

ISLAND - Section B is approved by the undersigned
ision regulations and may be committed to record.

(Signed) _____
Highway Engineer

(Signed) _____
Health Officer

(Signed) _____
Chairman or Agent,
County Board of Supervisors